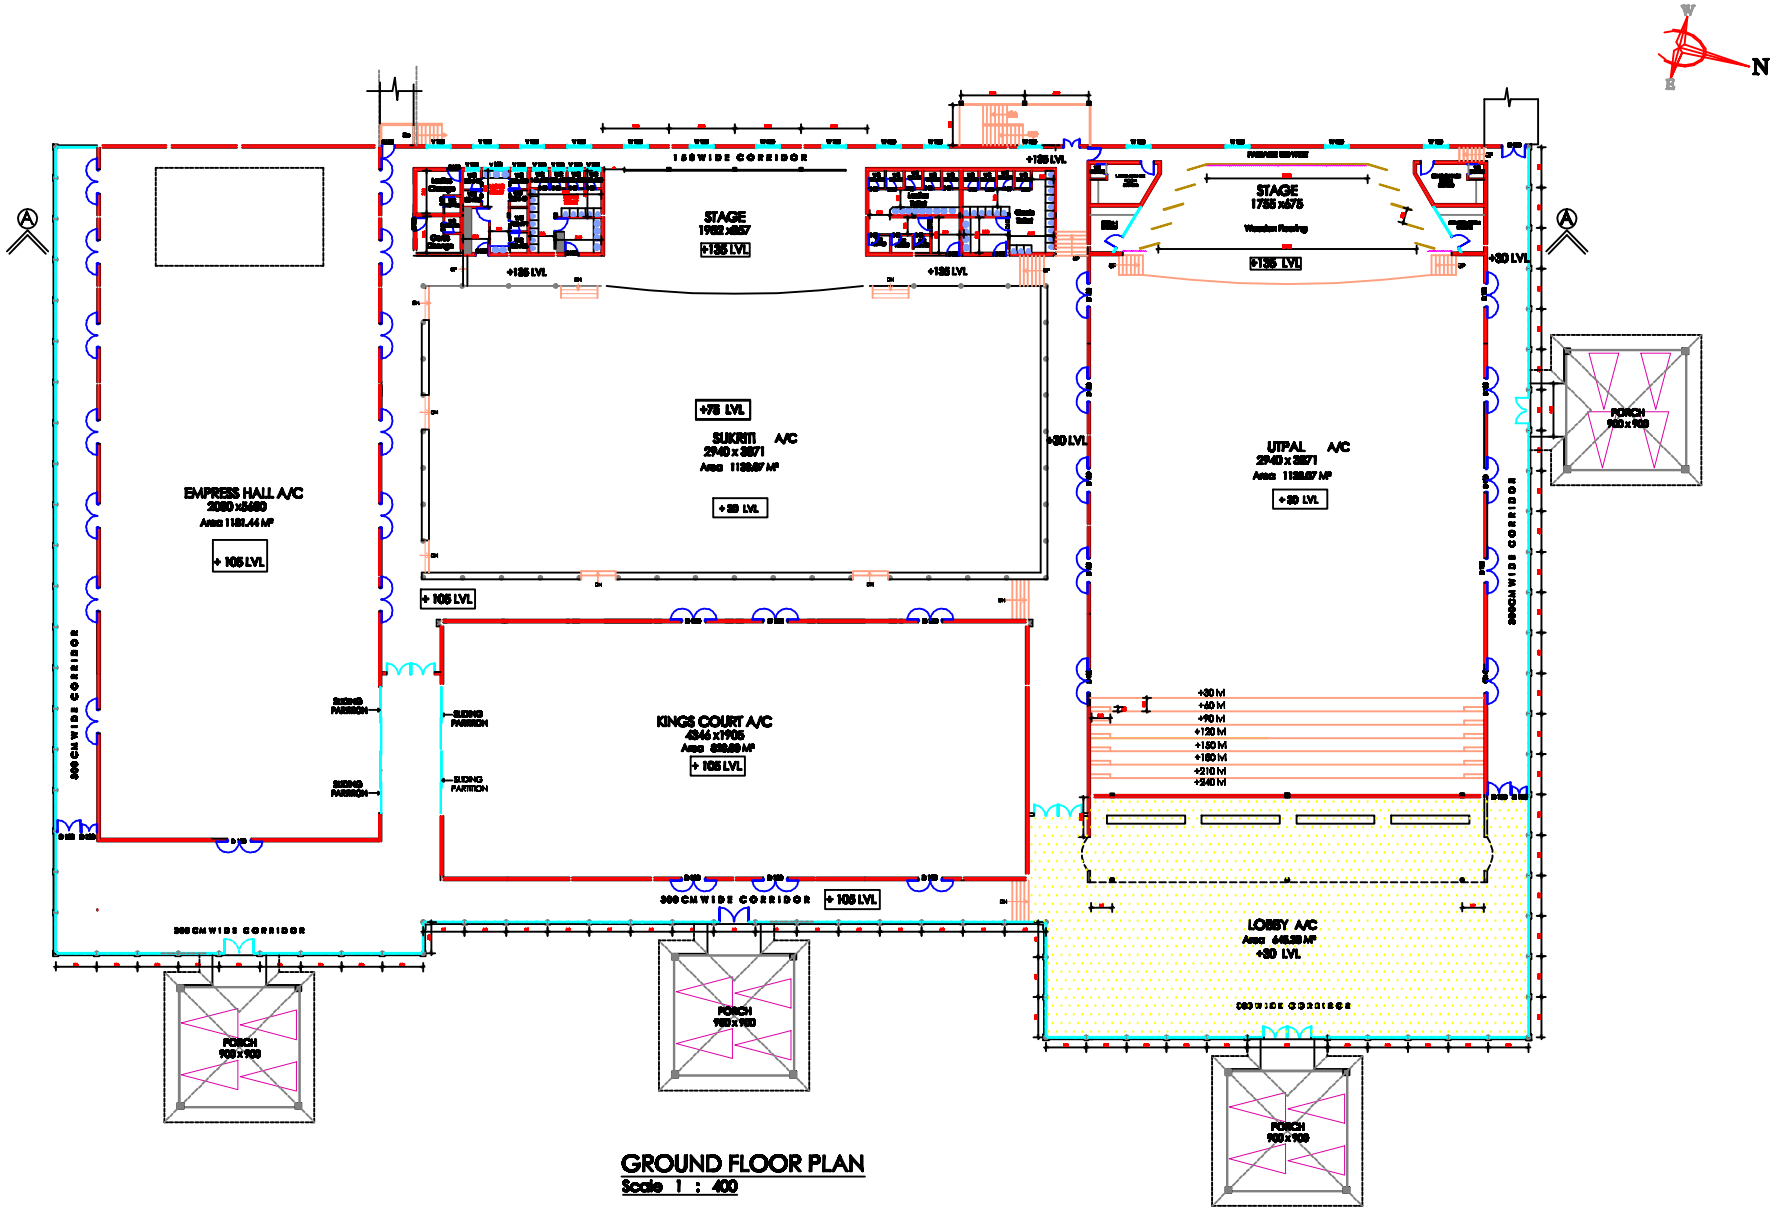

GROUND FLOOR PLAN

Scale 1 : 400